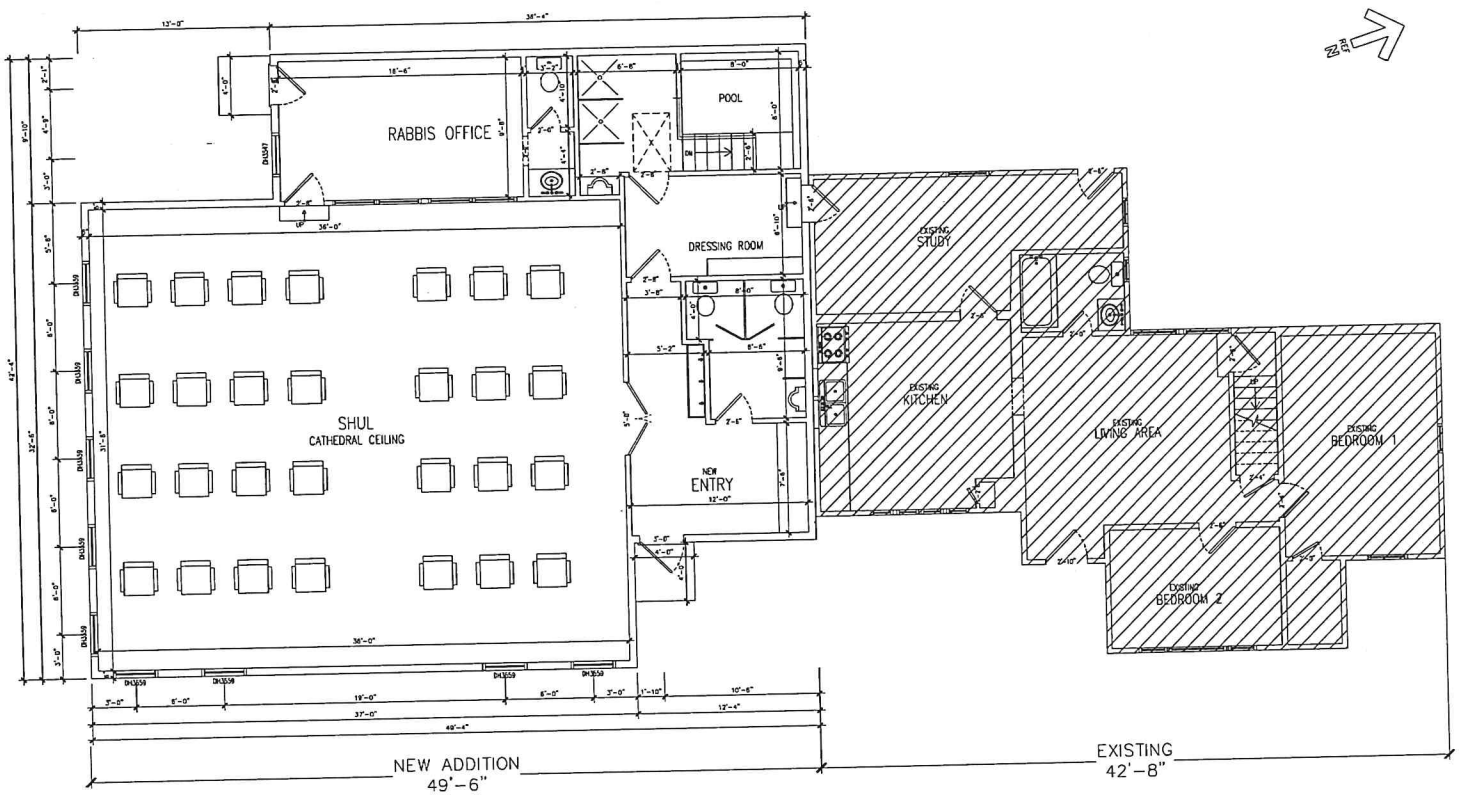


1 / A-1 FLOOR PLAN
SCALE: 1/4" = 1'-0"

| NO. | DESCRIPTION | DA |
|---|---|---|
| | | |

FLOOR PLAN

PROPOSED ADDITION PLAN
FOR
755 UNION ROAD
VILLAGE OF NEW HEMPSTEAD

SEAL

| | |
|---|---|
| SCALE: | 1/4" - 1'0" |
| DATE: | SEP. 11 2023 |
| PAGE: | A-1 |