COMMUNITY BUILDING

UNION - NEW HEMPSTEAD 55+

No.	Description	Date

AB Design

ADDRESS: 55 UNION ROAD
SUITE 105
Spring Valley N.Y. 10977
TEL: 845.425.7526
E-MAIL: info@abdesignusa.com
WEBSITE: www.abdesignusa.com

SEAL & SIGNATURE

UNION- NEW HEMPSTEAD
55+

COVER

Scale

Project number	23055
Date	03/20/2025
Drawn by	Author
Checked by	Checker

SHEET NUMBER

A100

DATE PRINTED: 4/8/2025 1:55:24 PM

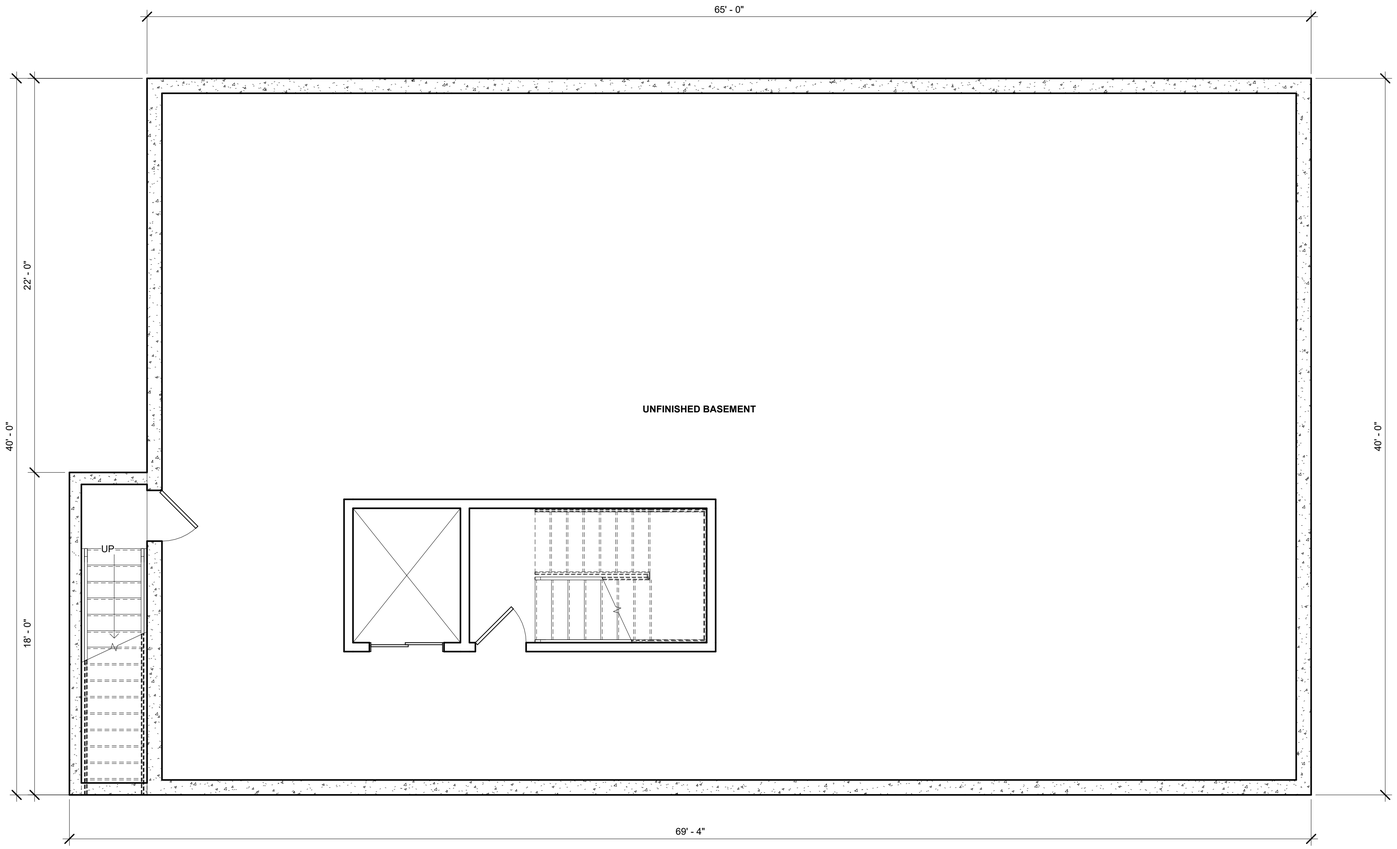

No.	Description	Date

ADDRESS: 55 UNION ROAD
SUITE 105
Spring Valley N.Y. 10977
TEL: 845.425.7526
E-MAIL: info@abdesignusa.com
WEBSITE: www.abdesignusa.com

SEAL & SIGNATURE

UNION- NEW HEMPSTEAD 55+

BASEMENT

Scale 1/4" = 1'-0"

Project number	23055
Date	03/20/2025
Drawn by	Author
Checked by	Checker

SHEET NUMBER A101

DATE PRINTED: 4/8/2025 1:55:25 PM

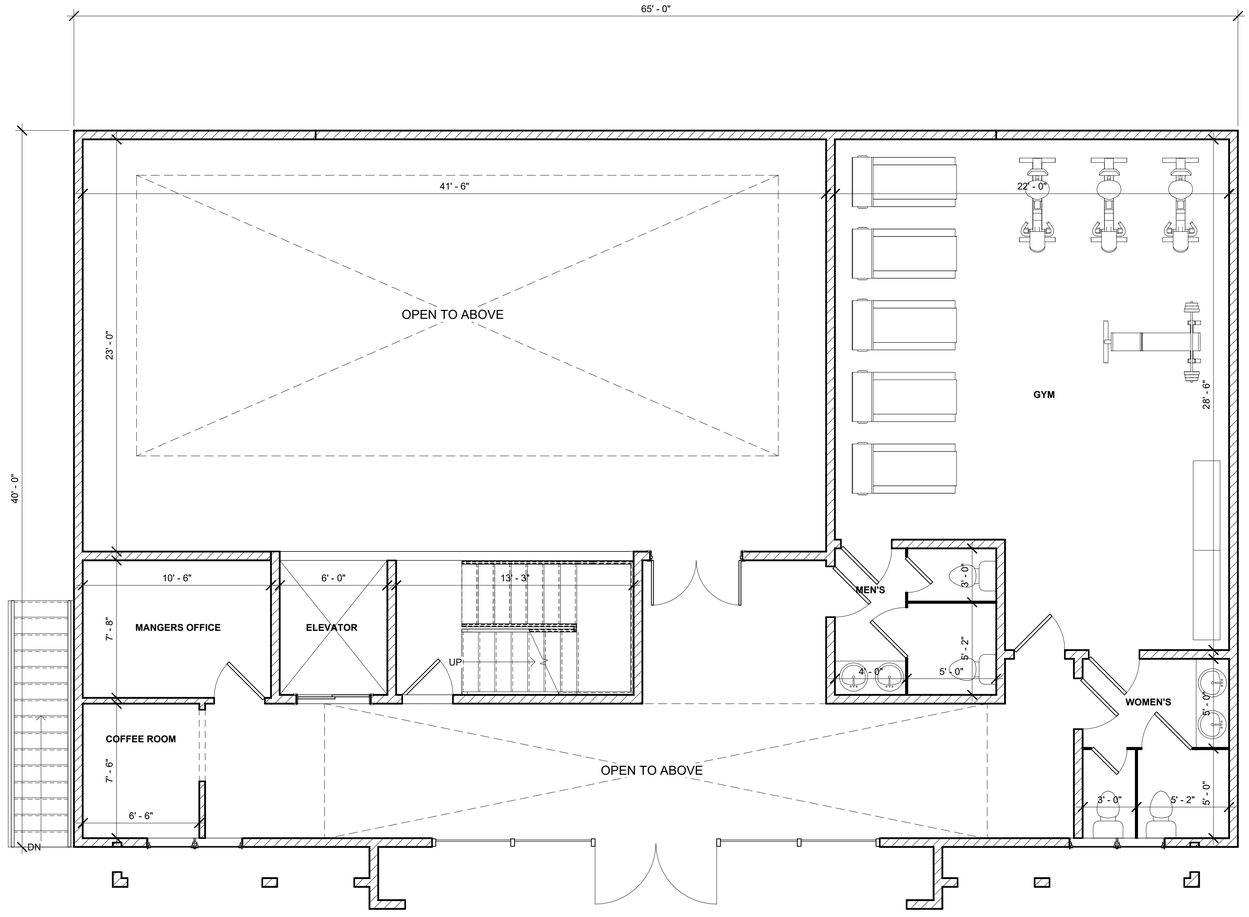

1 FIRST FLOOR PLAN
1/4" = 1'-0"

No.	Description	Date

AB Design

ADDRESS: 55 UNION ROAD
SUITE 105
Spring Valley N.Y. 10977
TEL: 845.425.7526
E-MAIL: info@abdesignusa.com
WEBSITE: www.abdesignusa.com

SEAL & SIGNATURE

UNION- NEW HEMPSTEAD 55+

FIRST FLOOR

Scale 1/4" = 1'-0"

Project number 23055
Date 03/20/2025
Drawn by Author
Checked by Checker

SHEET NUMBER A102

DATE PRINTED: 4/8/2025 1:55:25 PM

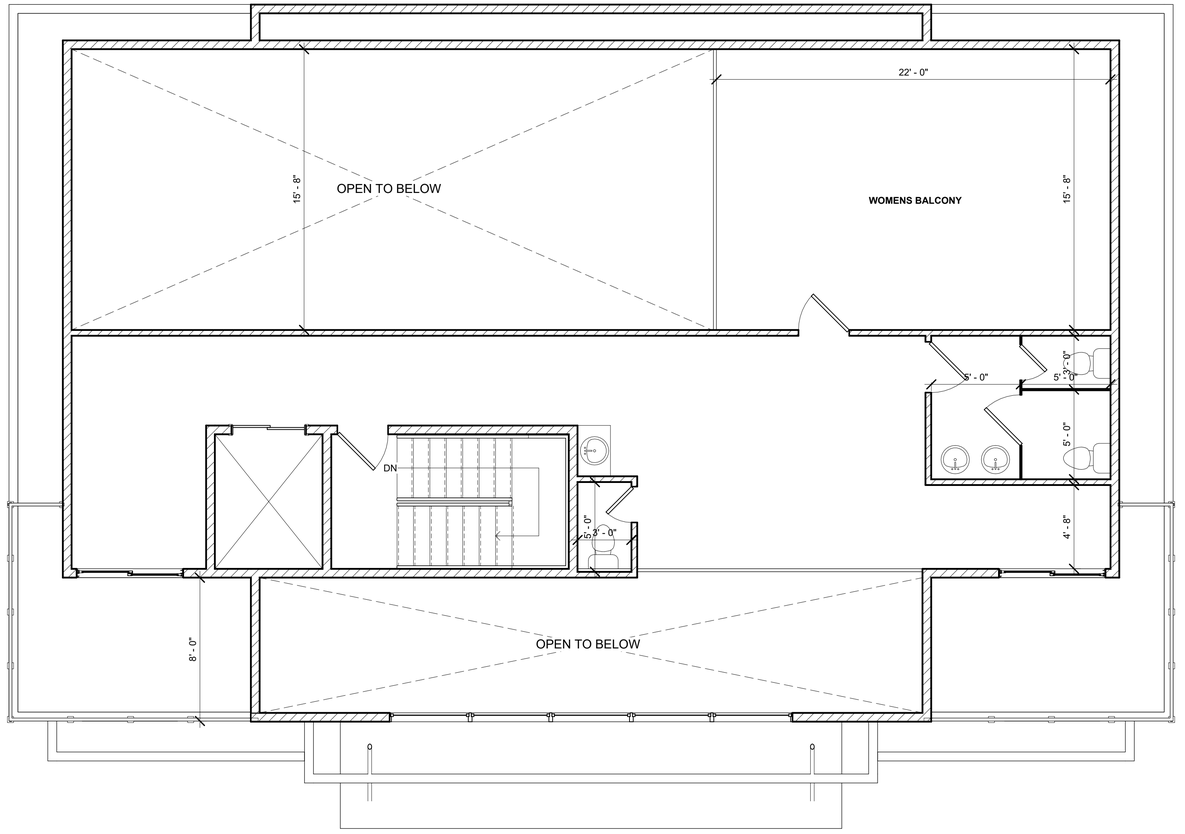

1 SECOND FLOOR PLAN
1/4" = 1'-0"

No.	Description	Date

ADDRESS: 55 UNION ROAD
SUITE 105
Spring Valley N.Y. 10977
TEL: 845.425.7526
E-MAIL: info@abdesignusa.com
WEBSITE: www.abdesignusa.com

SEAL & SIGNATURE

UNION- NEW HEMPSTEAD 55+

SECOND FLOOR

Scale 1/4" = 1'-0"

Project number 23055
Date 03/20/2025
Drawn by Author
Checked by Checker

SHEET NUMBER A103

DATE PRINTED: 4/8/2025 1:55:25 PM

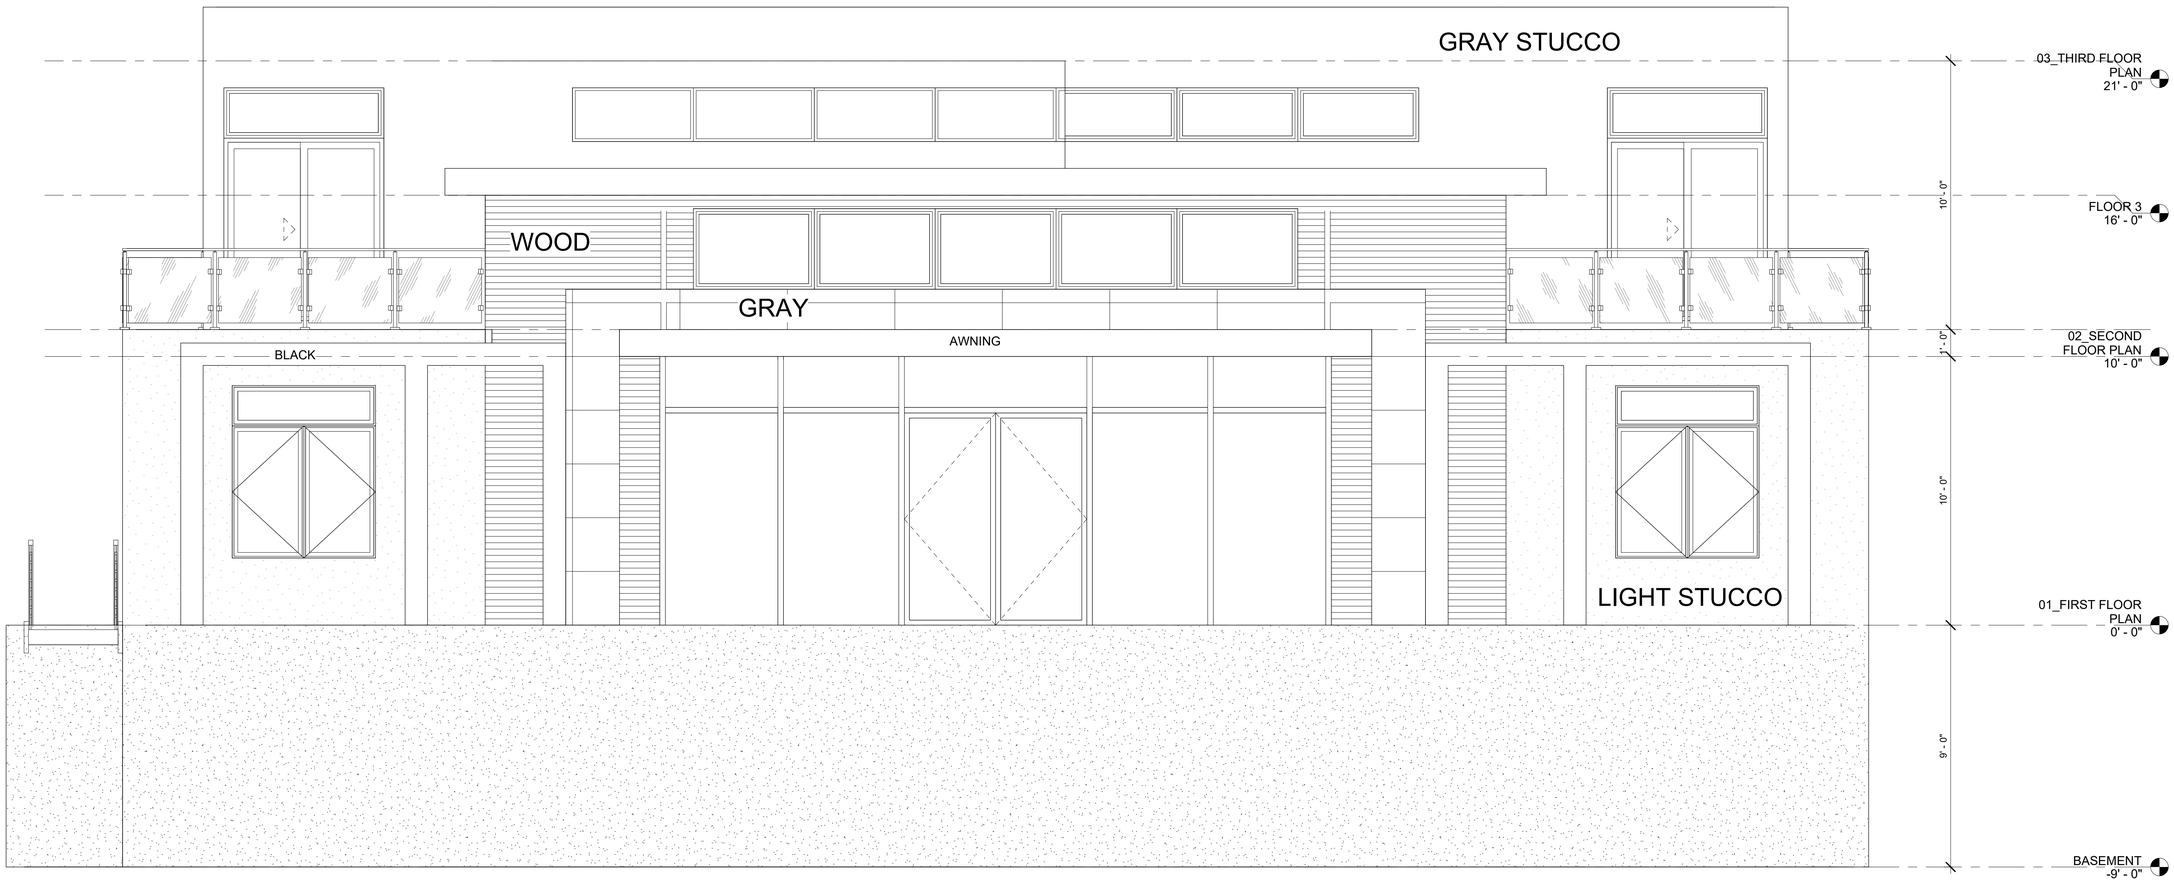

2 FRONT
3/8" = 1'-0"

No.	Description	Date

ADDRESS: 55 UNION ROAD
SUITE 105
Spring Valley N.Y. 10977
TEL: 845.425.7526
E-MAIL: info@abdesignusa.com
WEBSITE: www.abdesignusa.com

SEAL & SIGNATURE

UNION- NEW HEMPSTEAD
55+

ELEVATIONS

Scale 3/8" = 1'-0"

Project number 23055
Date 03/20/2025
Drawn by Author
Checked by Checker

SHEET NUMBER
A104

DATE PRINTED: 4/8/2025 1:55:26 PM